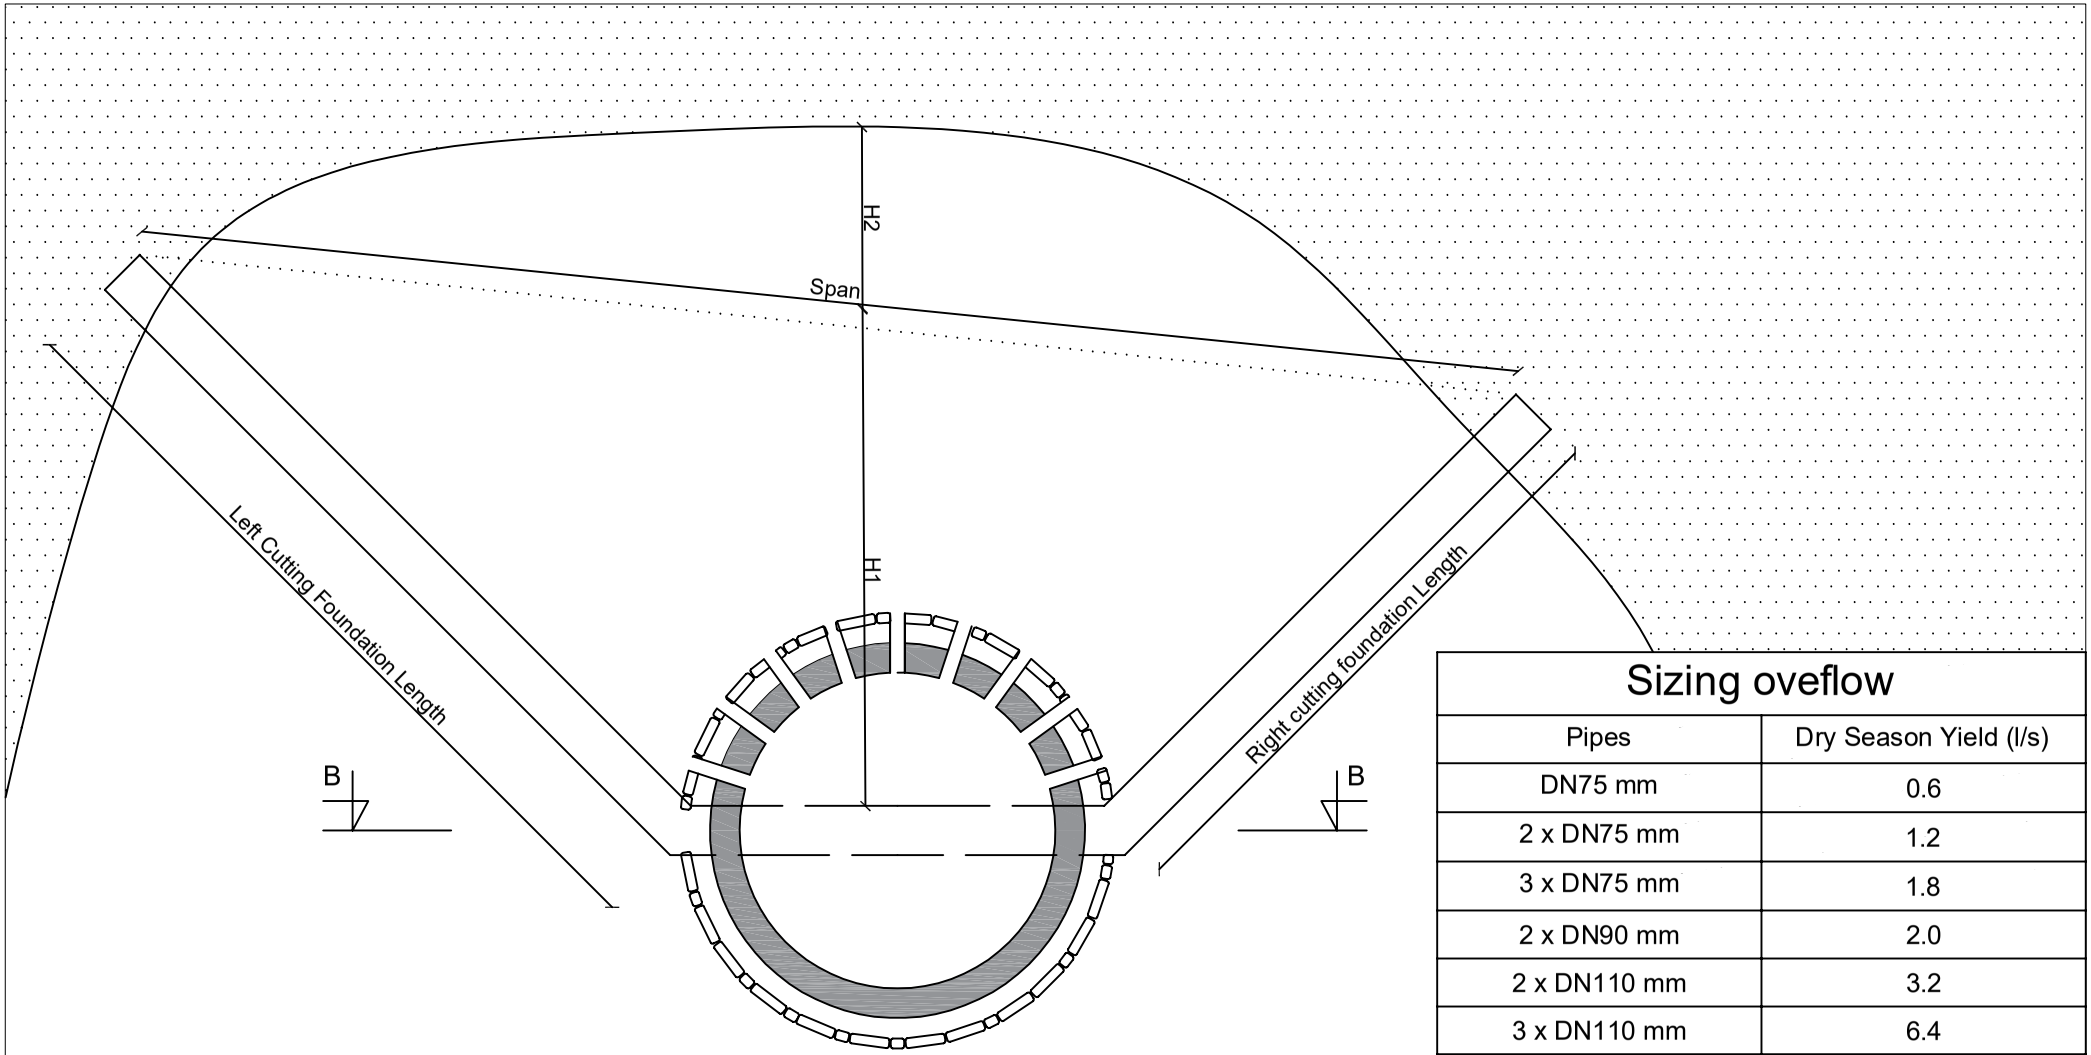


Sizing oveflow	
Pipes	Dry Season Yield (l/s)
DN75 mm	0.6
2 x DN75 mm	1.2
3 x DN75 mm	1.8
2 x DN90 mm	2.0
2 x DN110 mm	3.2
3 x DN110 mm	6.4
With an overflow slope ≥ 3% consider rainy season yield = 5 x dry season yield	

Designation	Dimension (m)	Designation	Dimension (m)
Left Cutting Foundation Length		Right Cutting Foundation Length	
Span Length		H1	
Overflow length		H2	
Overflow Diameter		Number of overflow pipe	
MF4-F22-V2.1 Spring with mold - Measurement	Update: 2026	Unit: cm	PROCEED